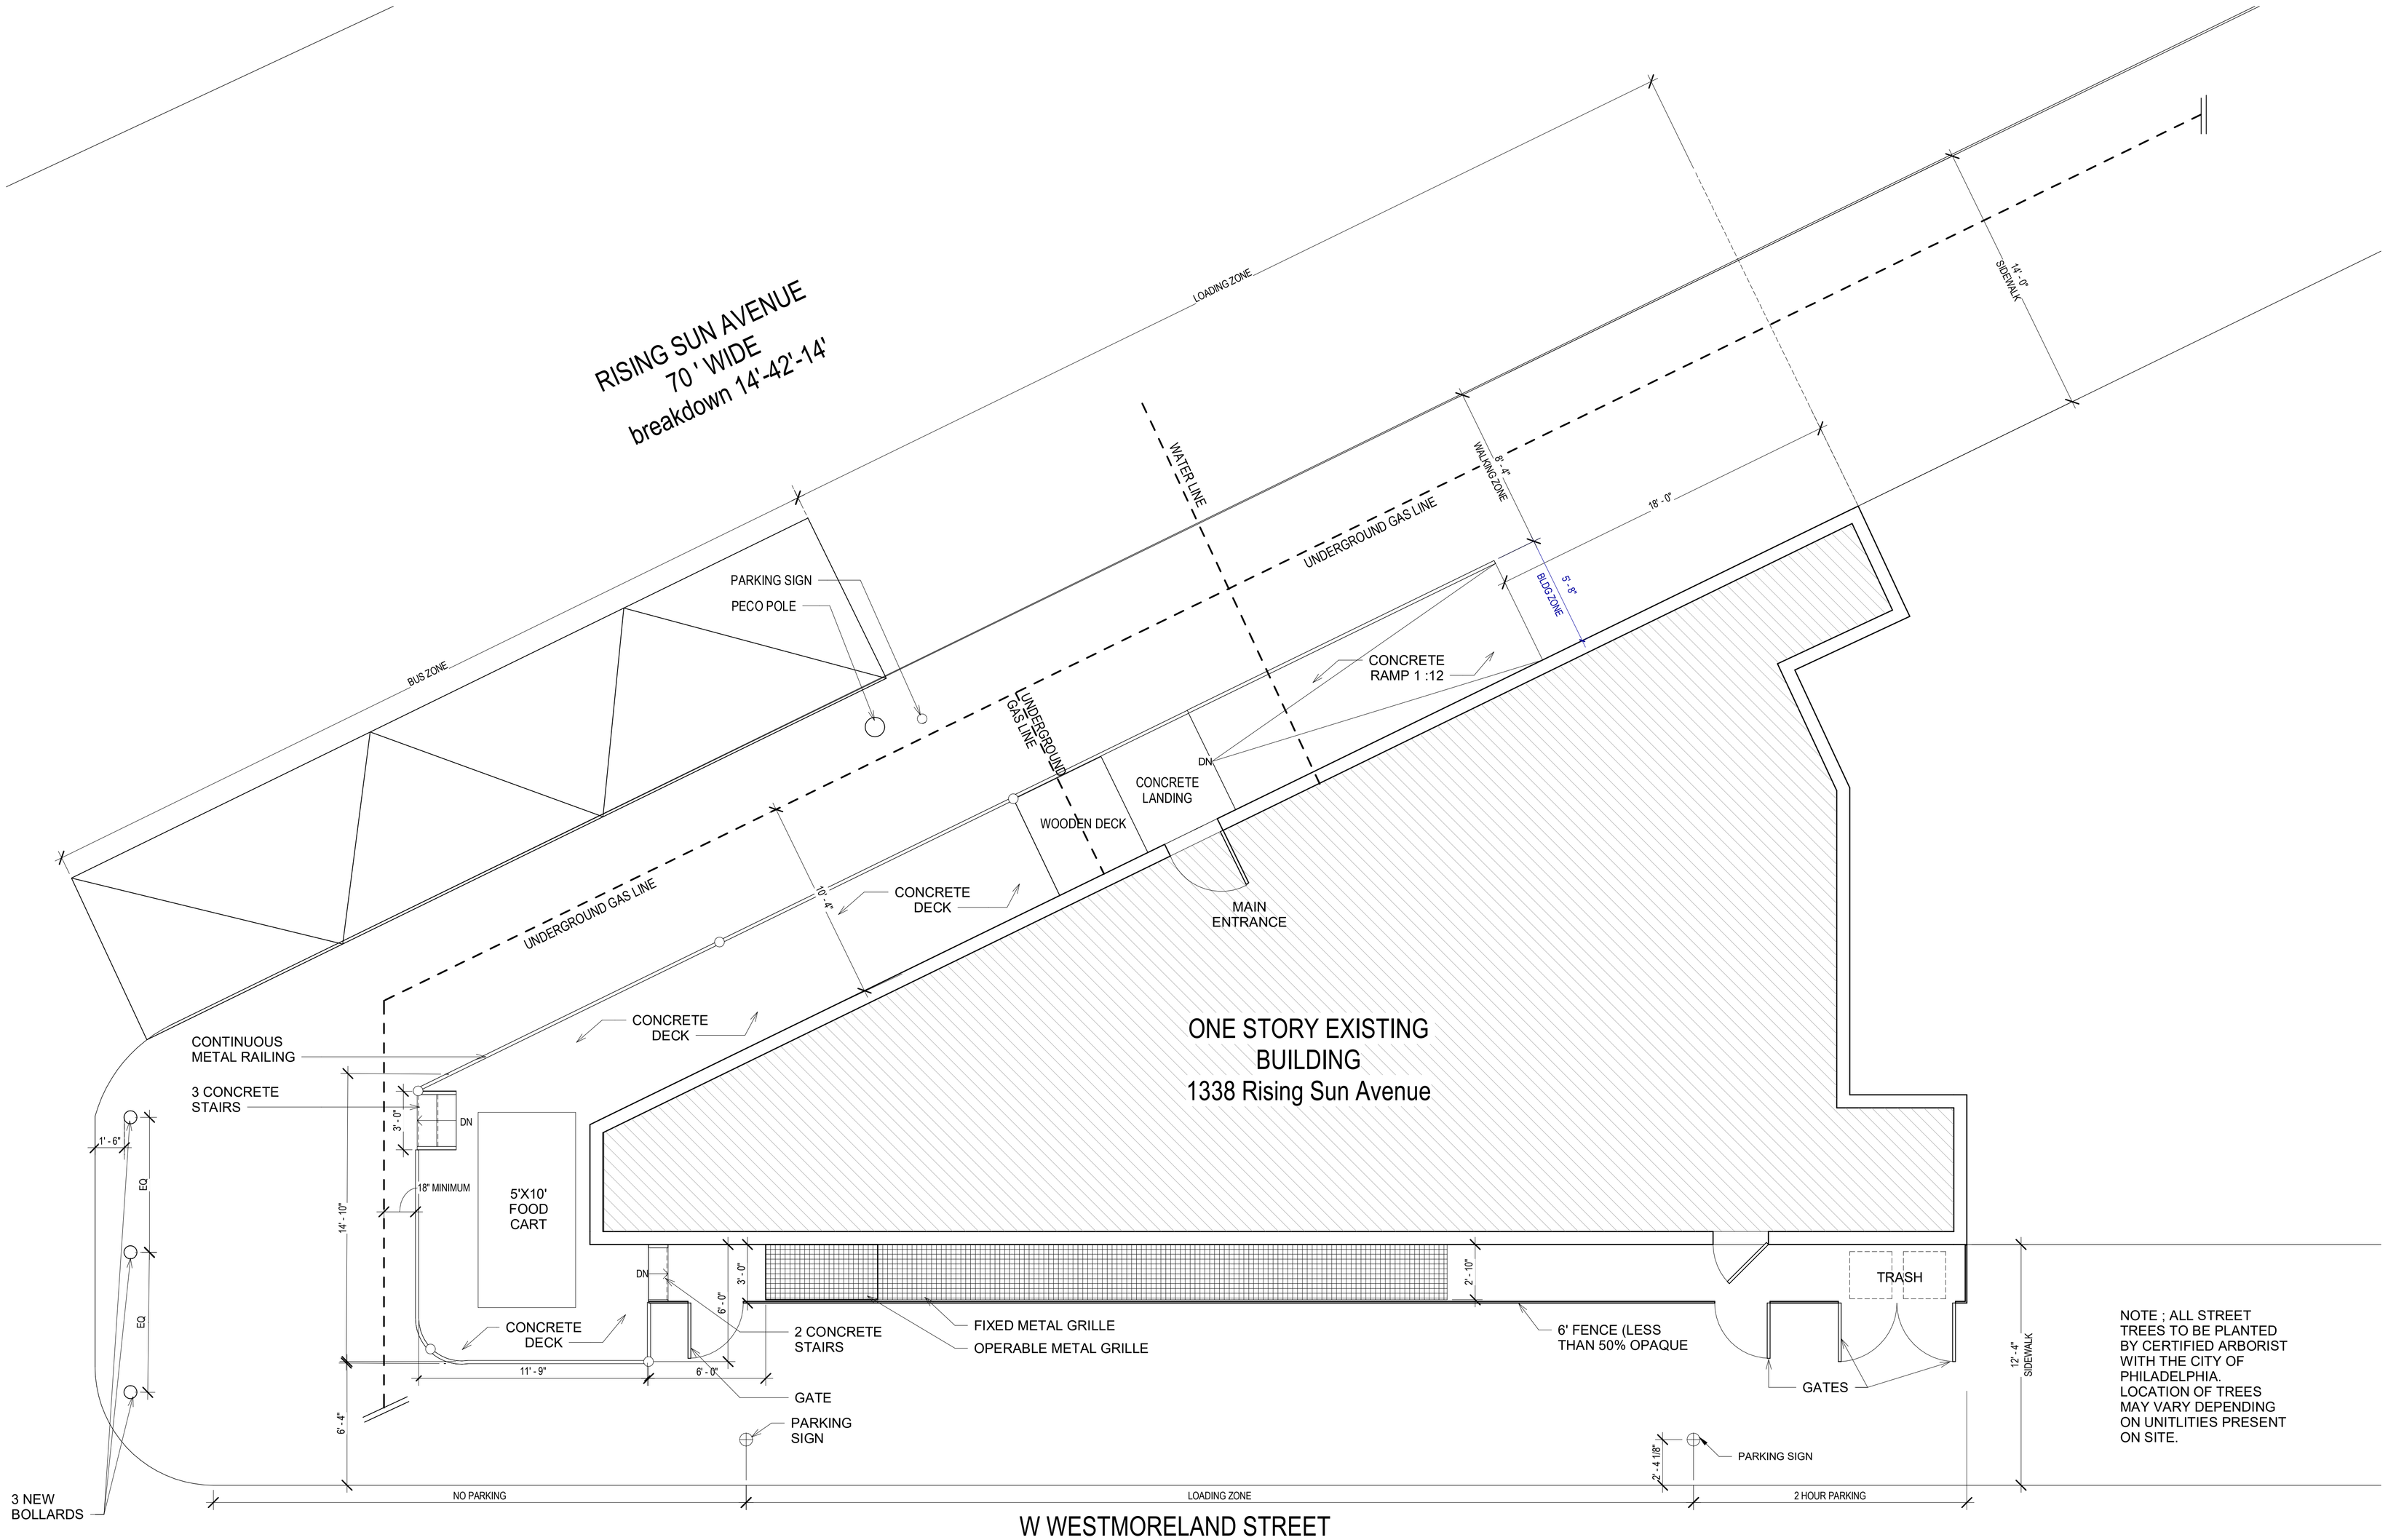

1 PLOT PLAN / DECK and RAMP
1/4" = 1'-0"

4/24/2023 10:48:47 AM

24"x36"

UNFOUND OBJECT
Architecture + Design
unfoundobjectdesign@gmail.com

NOTES

Mark C. Paul Pennsylvania, LLC
1338 Bromegrove Rd, 1st Floor, Jenkintown, PA 19046 USA

REGISTERED ARCHITECT
COMMONWEALTH OF PENNSYLVANIA
MARK C. PAUL

ISSUED
FOR
BUILDING PERMIT

No.	Description	Date

1338 RISING SUN AVENUE PHILADELPHIA, PA 19140
Enter address here

Drawing Title:
BUILDING DRAWINGS

Date	04-24-2023
SBD Project No.:	22031
Drawn by	AS
Checked by	Checker
Scale	1/4" = 1'-0"
Drawing Number:	A1

Copyright 2022, Unfound Object, LLC