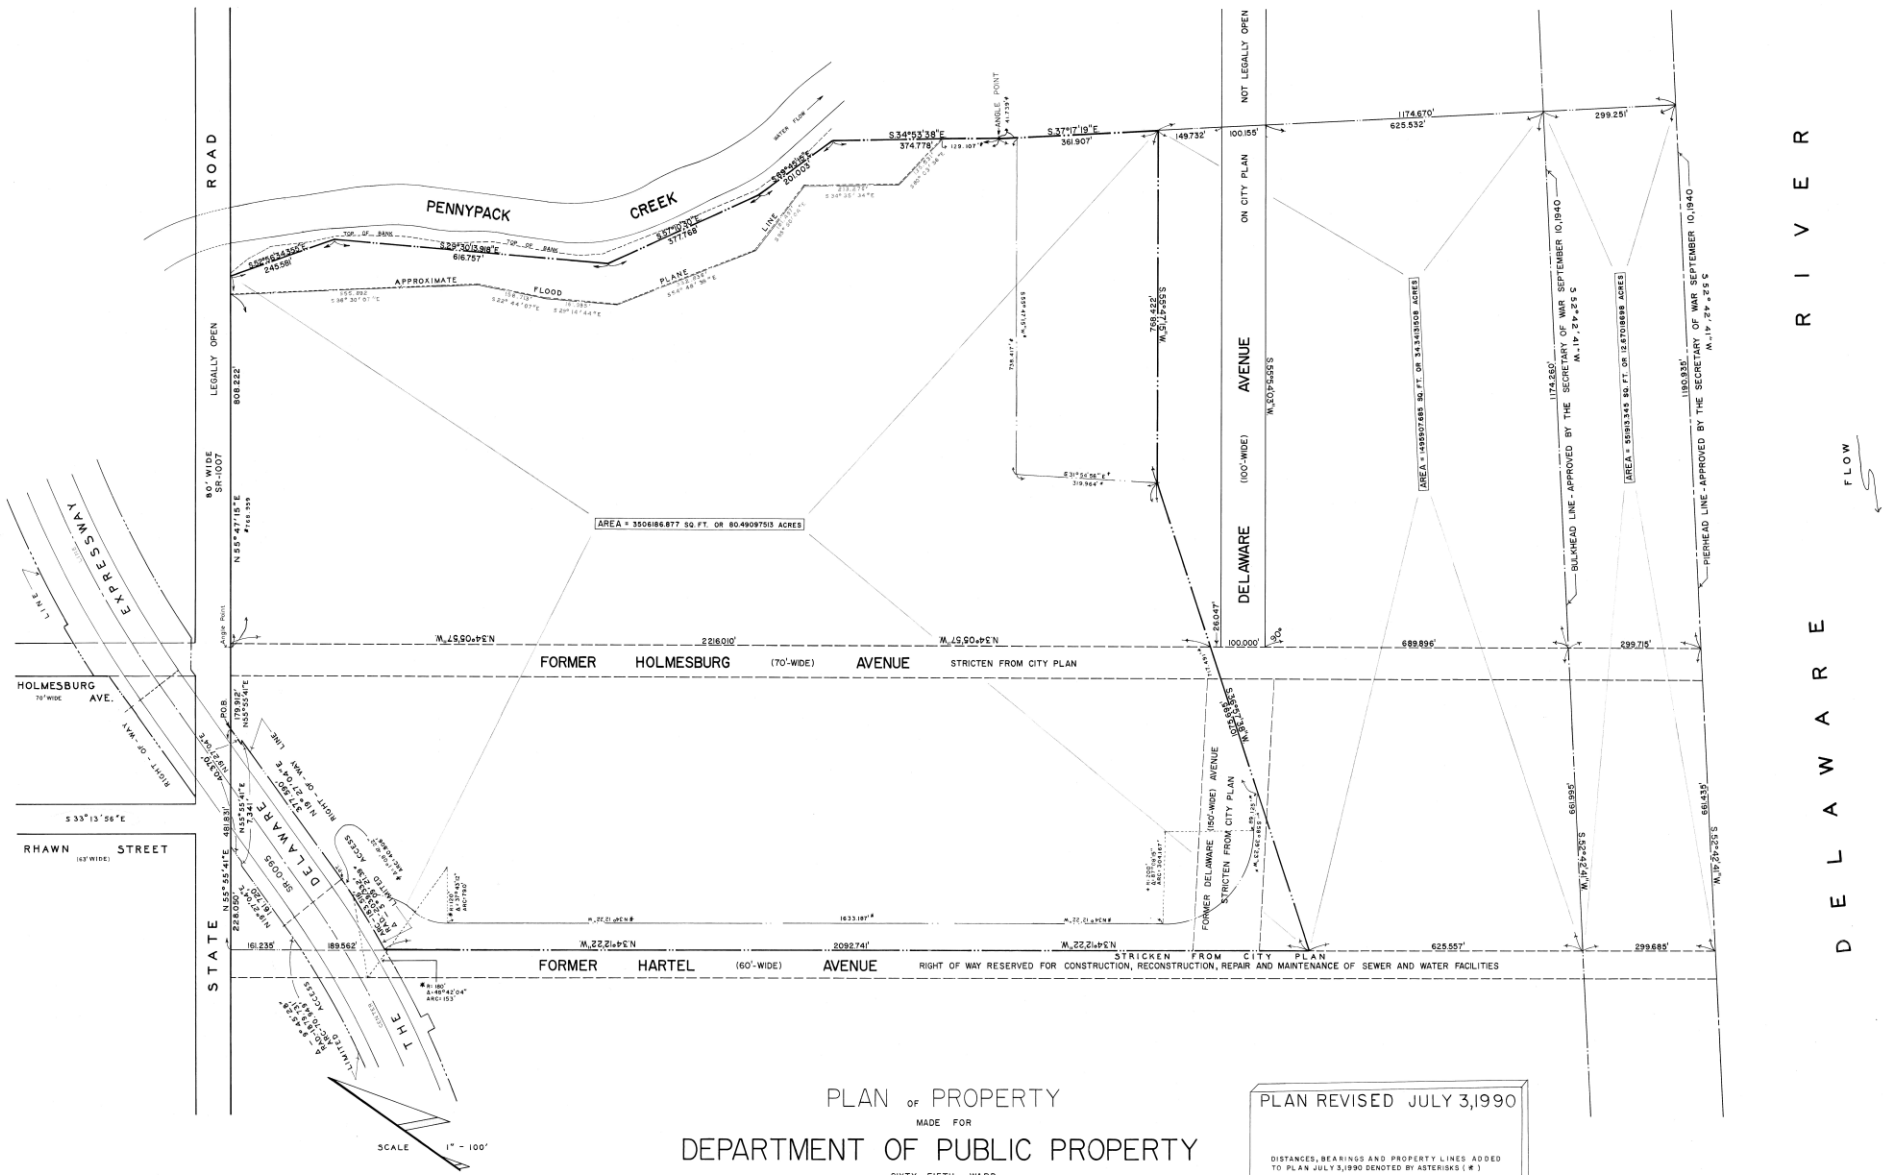

PLAN OF PROPERTY

MADE FOR

DEPARTMENT OF PUBLIC PROPERTY

SIXTY-FIFTH WARD

PHILADELPHIA, PENNA.

ATTENTION IS CALLED TO THE ZONING REQUIREMENTS IN THE PHILADELPHIA CODE AS AMENDED.

PLAN MADE ACCORDING TO THE INSTRUCTIONS OF THE APPLICANT. – JOSEPH E. STORONAS

ATTENTION IS CALLED TO THE ORDINANCE OF COUNCIL APPROVED JULY 6, 1971 & 11-306 SEC. C6 REGULATING THE ISSUANCE OF PRINTS OF THIS PLAN TO PARTIES OTHER THAN THE ORIGINAL APPLICANT.

NO SURVEY MADE TO DETERMINE PHYSICAL CONDITIONS.

PLAN REVISED JULY 3,1990

DISTANCES, BEARINGS AND PROPERTY LINES ADDED TO PLAN JULY 3,1990 DENOTED BY ASTERISKS (*)

AREA = 2,969,486 Square Feet
68.178295 Acres

Joseph P. Waldbusser
SURVEYOR & REGULATOR
EIGHTH SURVEY DISTRICT
JULY 3, 1990

Joseph P. Waldbusser
SURVEYOR & REGULATOR
EIGHTH SURVEY DISTRICT
JUNE 20, 1990

(14) ORDER # 125-S-90 CITY PLAN # 292/37-A,37-B REF PLANS FF-298,298/A,292,343,370,386,388,455 FIELD BOOK # 197/76

FF 465 DRAWN BY JPP CHECKED BY JPM